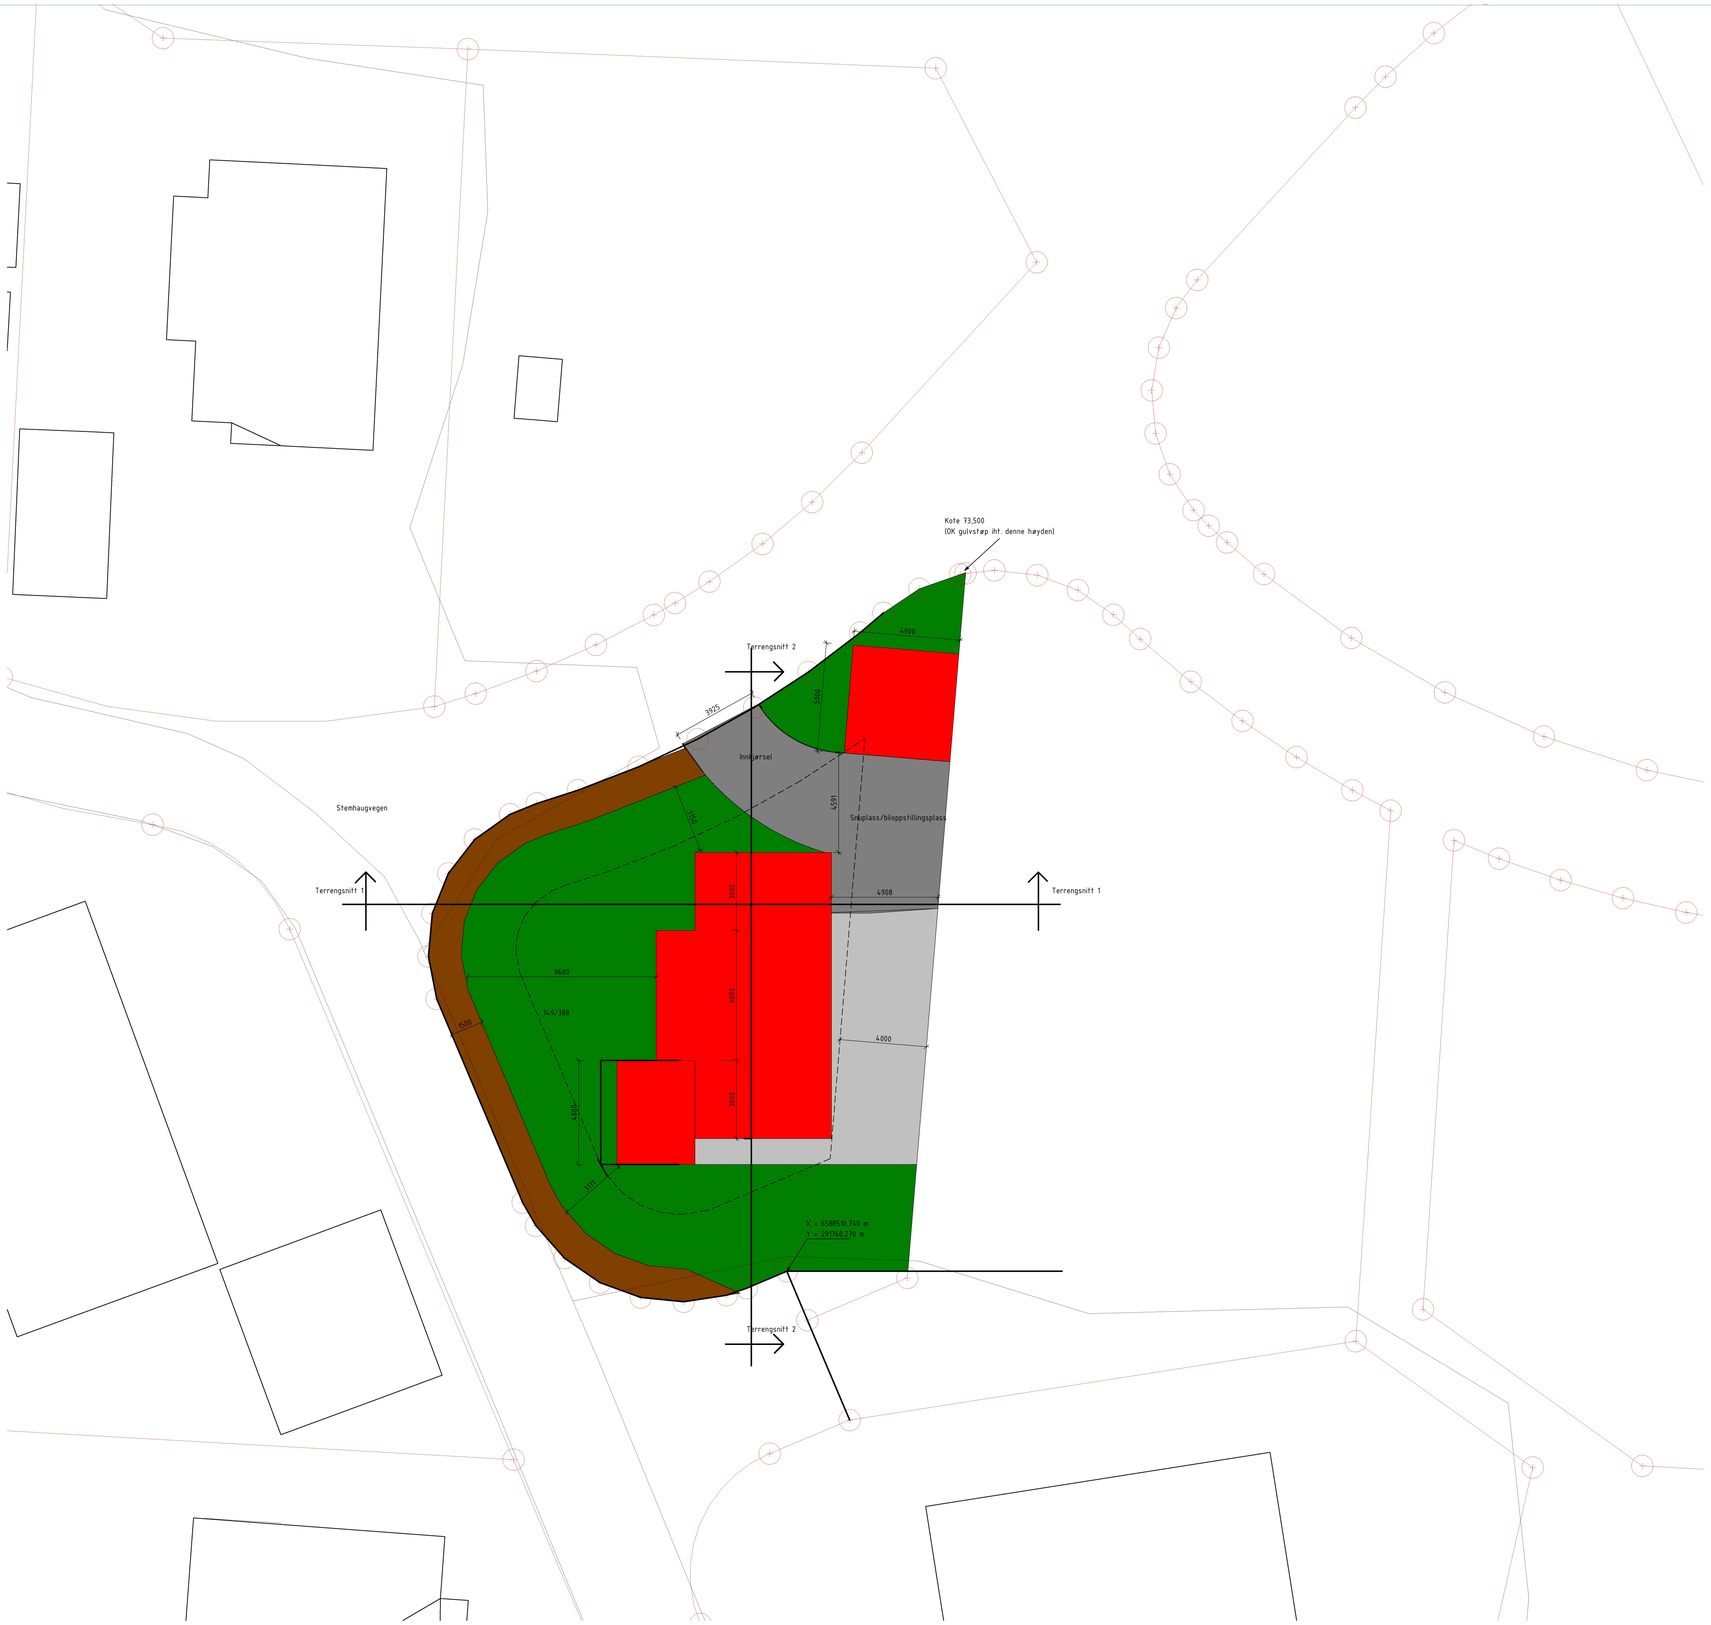

Notes:

Sample Notes

REV	DESCRIPTION	BY	DATE
STATUS:	1. utkast		

YourSpreadsheets
Address Line 1
Address Line 2
Telephone Line
Fax Line 1
www.yourspreadsheets.co.uk

CLIENT: Kunde

ARCHITECT:

SITE: 149/388

TITLE: Situasjonskart

SCALE AT A0:	DATE:	DRAWN:	CHECKED:
1 : 100	09/20/22	HL	ML

PROJECT NO:	DRAWING NO:	REVISION:
A000001	B-252	