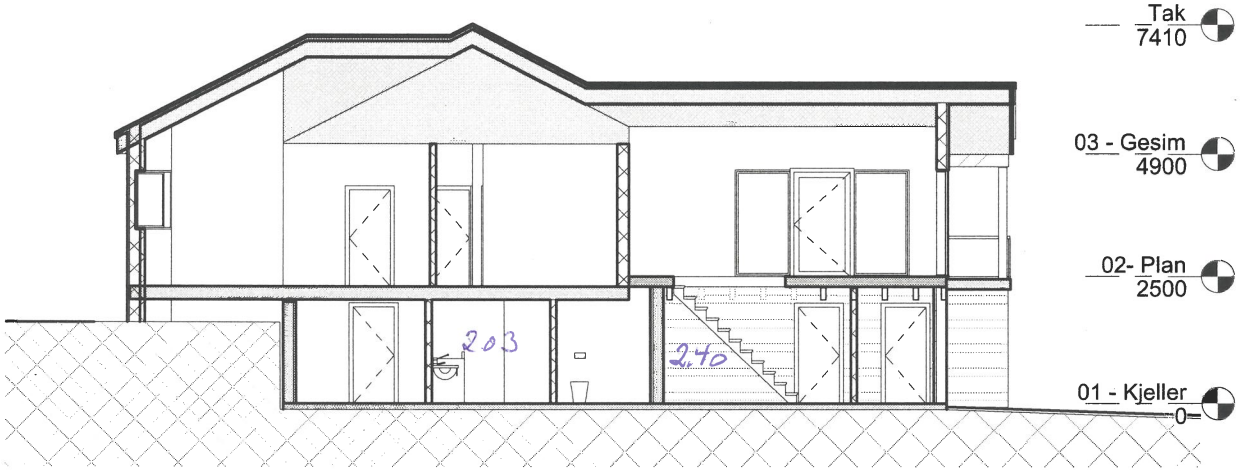

1 Snitt
1 : 100

NO.	DESCRIPTION	DATE

Tilbygg

Snitt

DRAWING NO A9

DRAWN BY:

CHECKED BY:

SCALE: 1 : 100 DATE 30/08/22